
Technical Drawing

Radiance Arch 50x90 Mirror

RAMAR5090

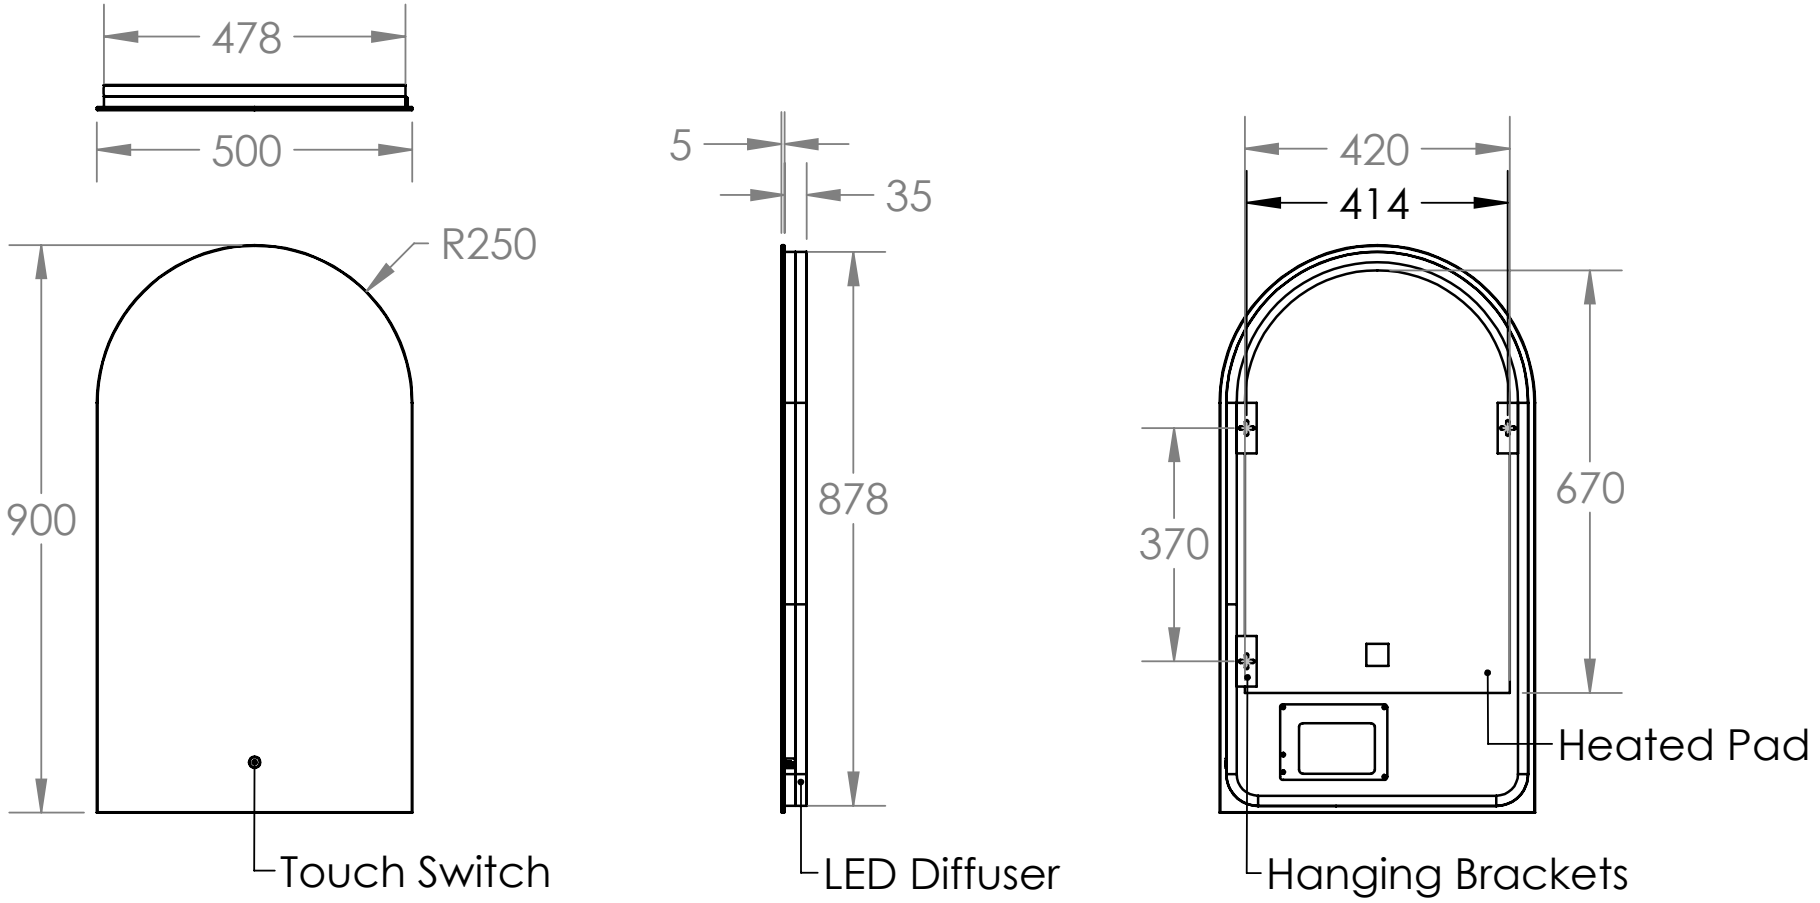

Building 3, North London Business Park, Oakleigh Road South, New Southgate, London. N11 1GN.
3rd Floor, 40 Mespil Road, Dublin 4. DO4 C2N4.

©hib. Copyright: No part of this document may be reprinted or duplicated without hib. consent. All sizes and measurements are approximate, but we do try and make sure they are as accurate as possible. In the interest of continuous product development, hib. reserves the right to alter specifications as necessary. E & OE.